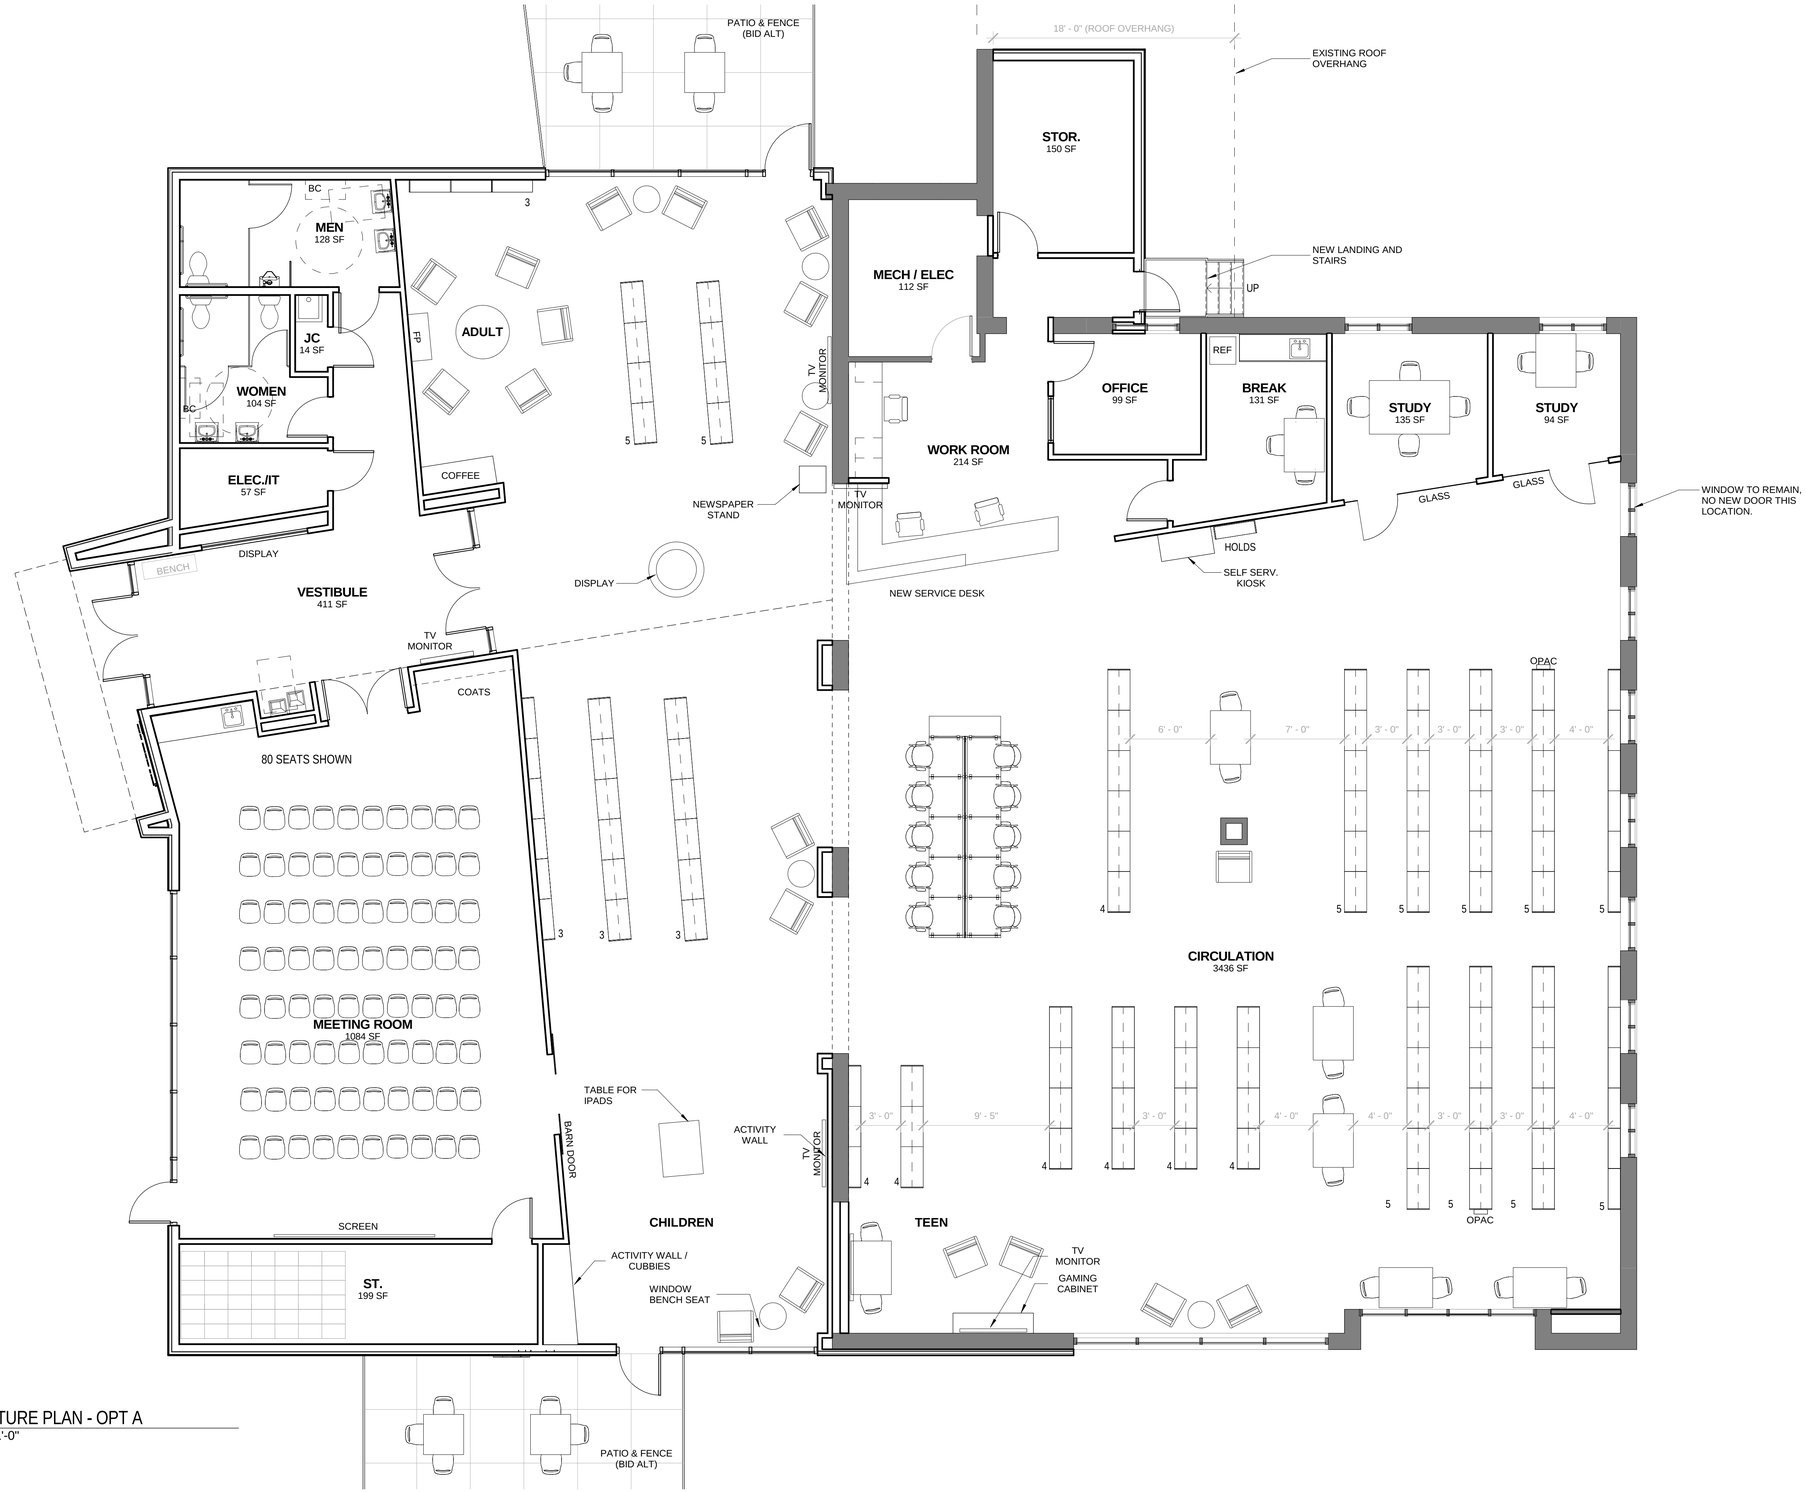


1 PRE-1 FURNITURE PLAN - OPT A
3/16" = 1'-0"

Scenic Regional Library
read, explore, grow

FURNITURE PLAN - ST. CLAIR

JEMA planning architecture interior design
SDA ARCHITECTS
ALPER AUDI, INC. STRUCTURAL ENGINEERS
COCHRAN
BRiC PARTNERSHIP, LLC CONSULTING ENGINEERS