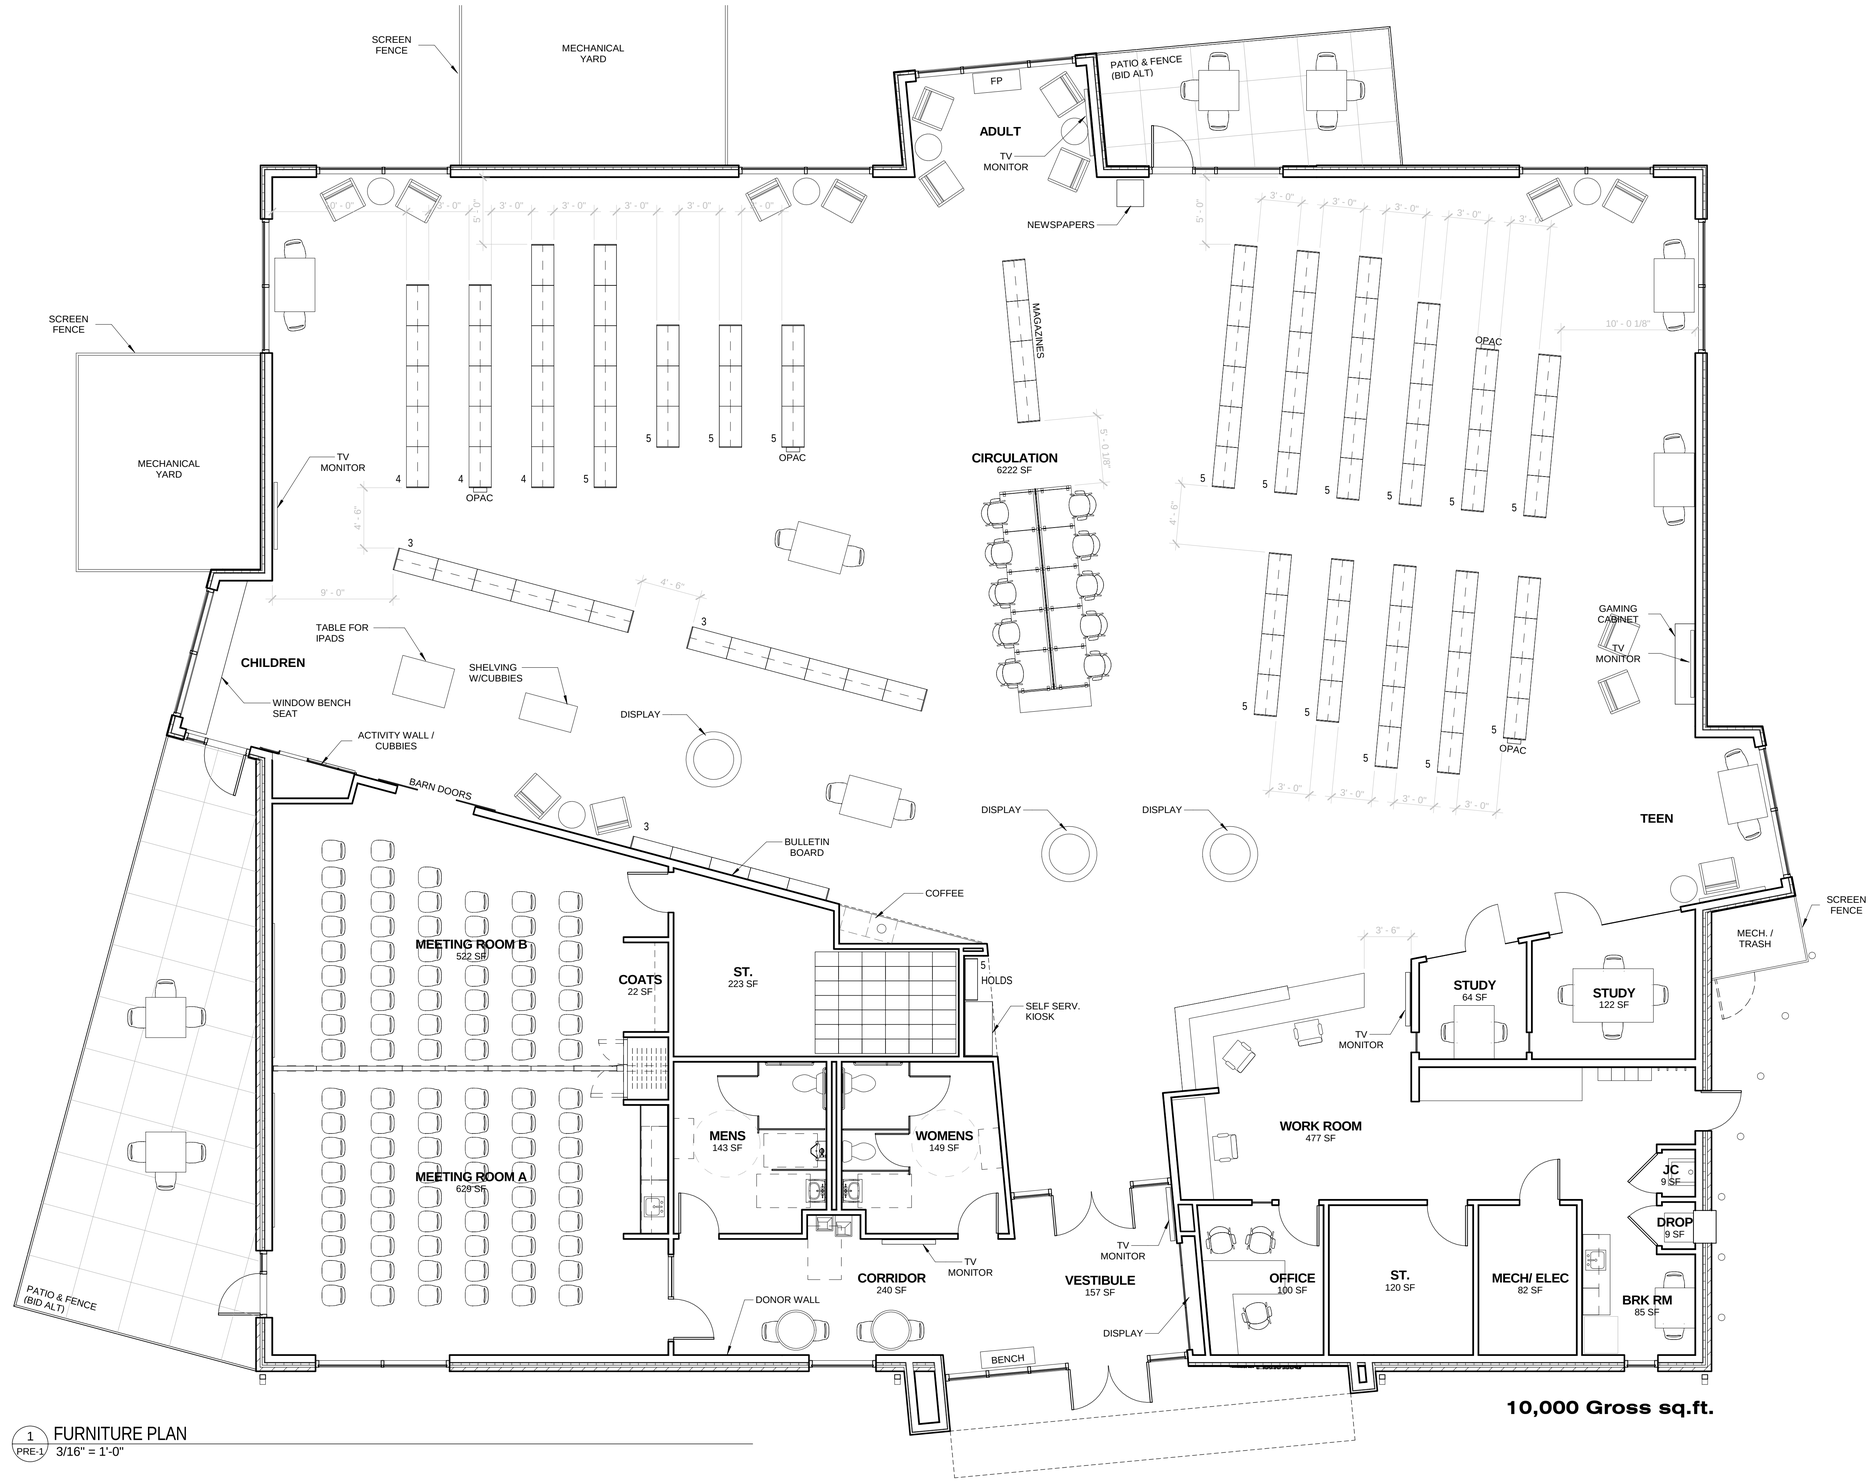


1 PRE-1 FURNITURE PLAN
3/16" = 1'-0"

FURNITURE PLAN - SULLIVAN

Scenic Regional Library
read, explore, grow

JEMA planning architecture interior design
SDA ARCHITECTS
ALPER AUDI, INC. STRUCTURAL ENGINEERS
COCHRAN
BRiC PARTNERSHIP, LLC CONSULTING ENGINEERS