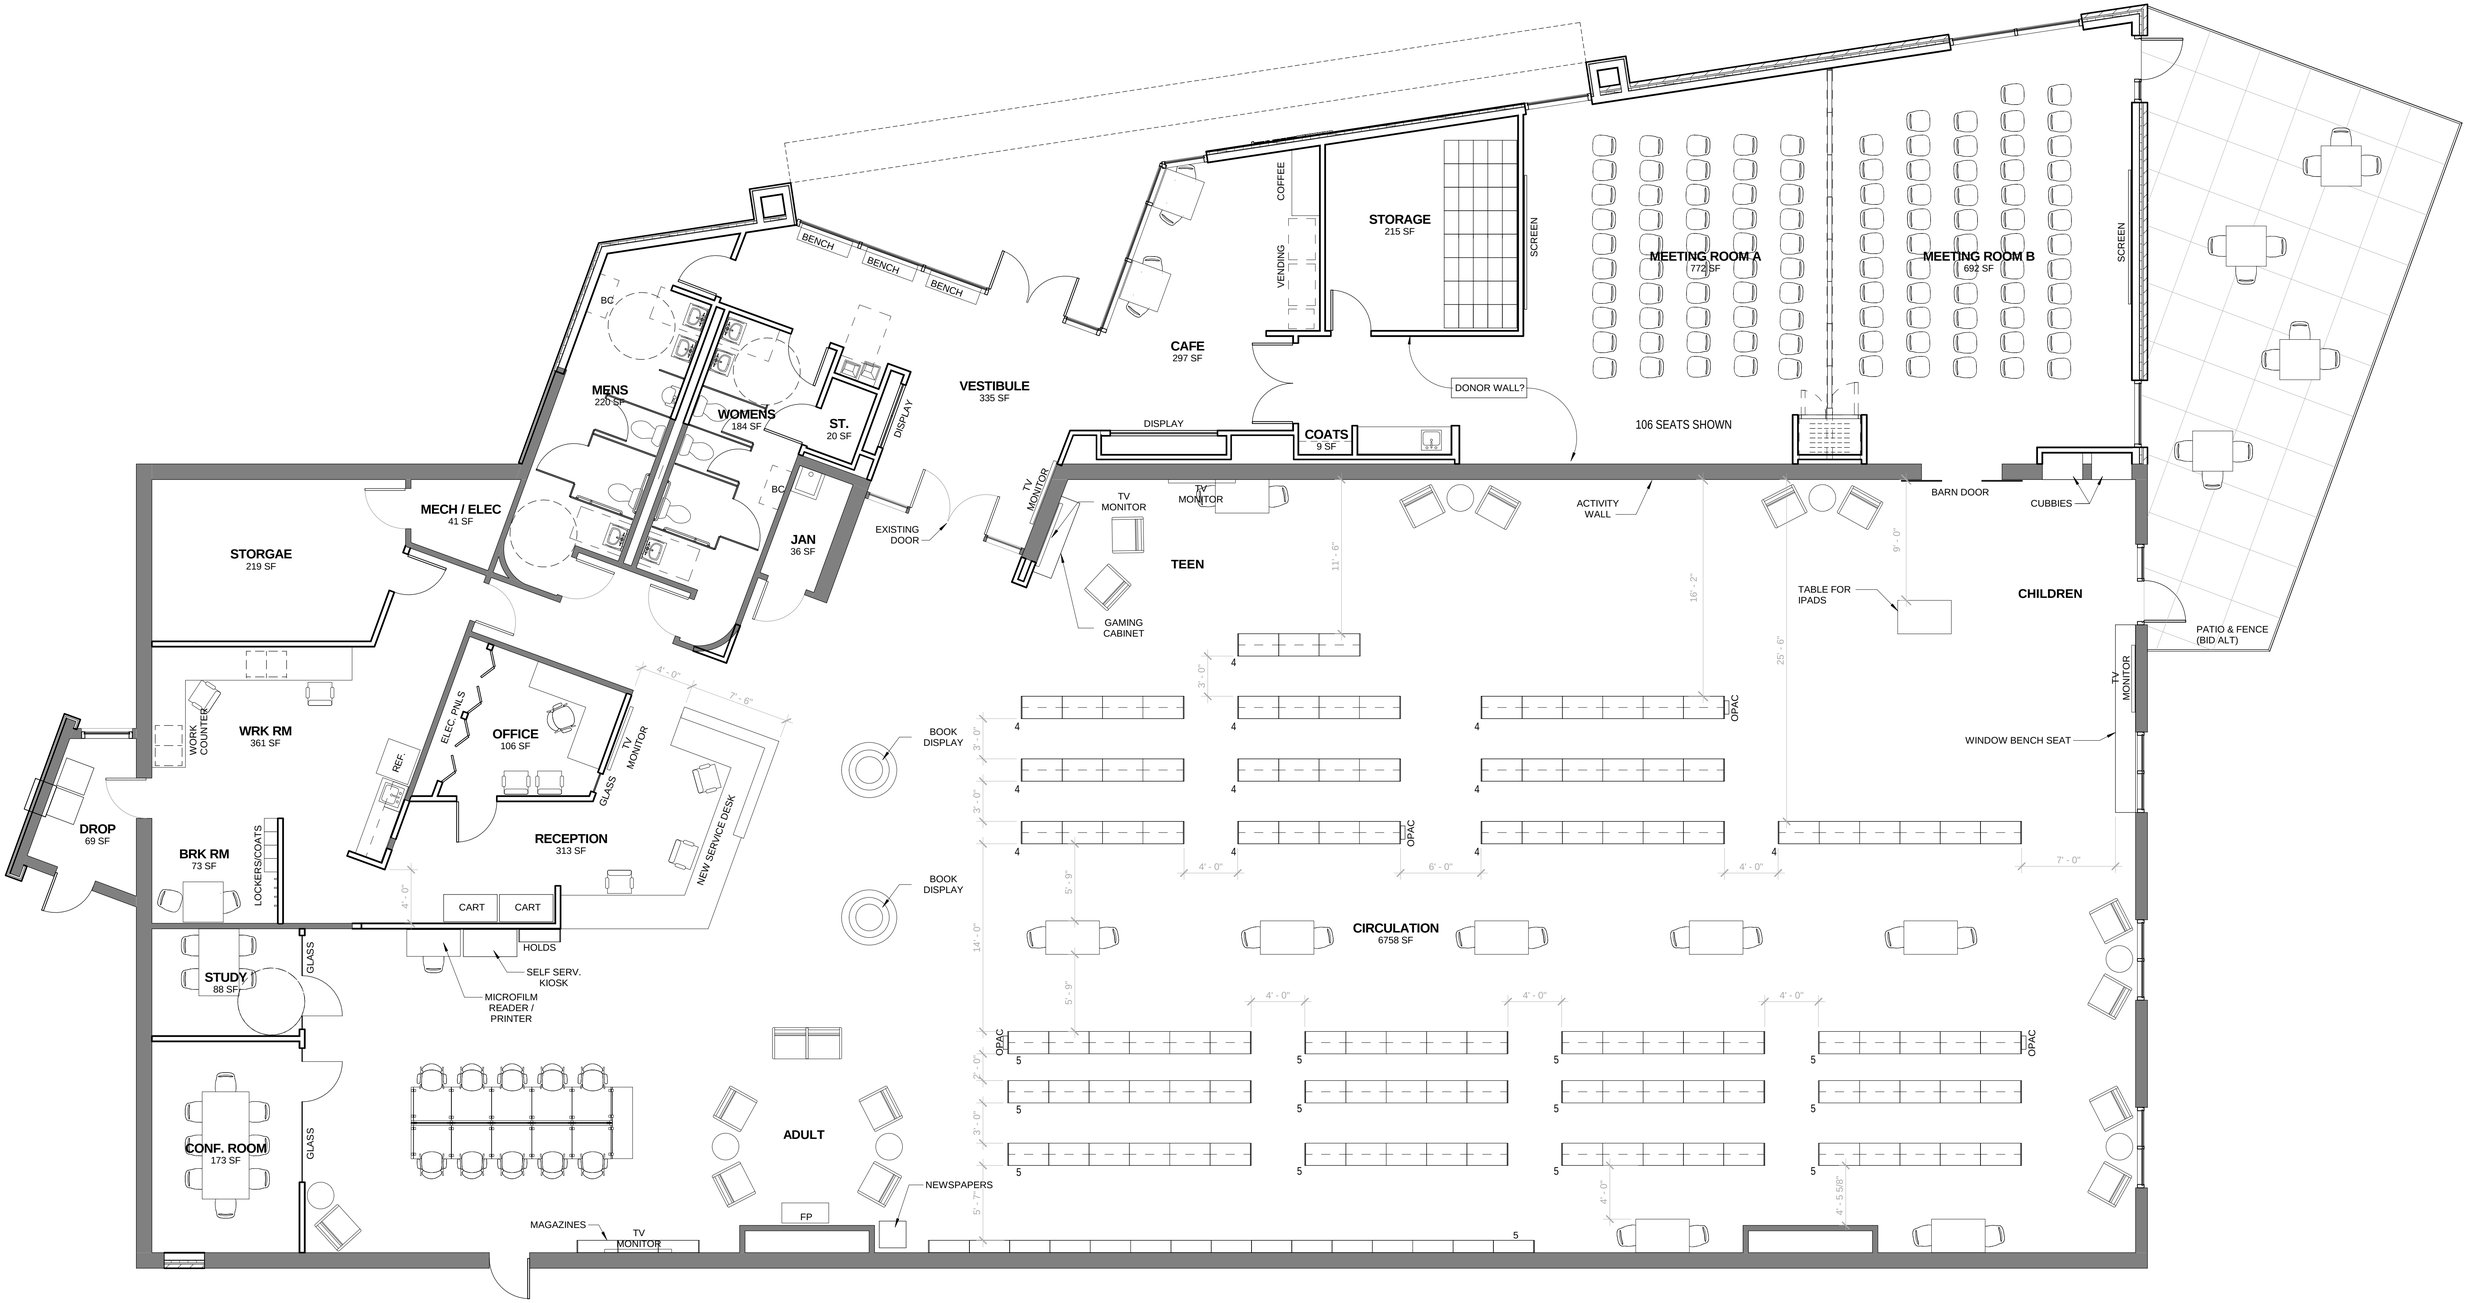


11,900 Gross sq.ft.

1 PRE-1 FURNITURE PLAN
3/16" = 1'-0"

Scenic Regional Library
read, explore, grow

FURNITURE PLAN - WARRENTON

JEMA planning architecture interior design
SDA ARCHITECTS
ALPER AUDI, INC. STRUCTURAL ENGINEERS
COCHRAN
BRiC PARTNERSHIP, LLC CONSULTING ENGINEERS